THESE DRAWINGS AND DESIGNS THEREON ARE THE PROPERTY OF K-CON, INC. AND MAY NOT BE USED IN WHOLE OR INPART WITH OUT THE WRITTEN CONSENT OF K-CON, INC. AND ANY INFRINGEMENT WILL BE SUBJECT TO LEGAL ACTION

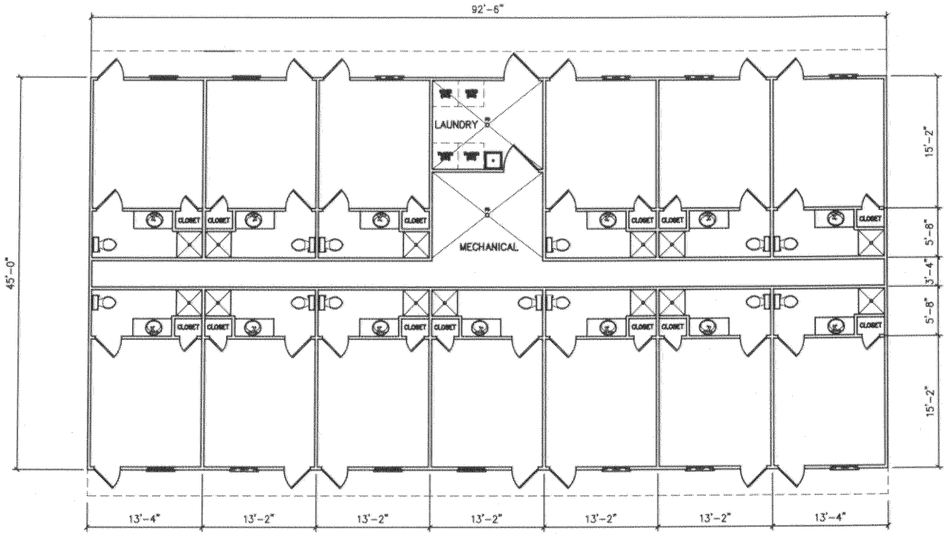

FLOOR PLAN
SCALE : 1/8" = 1'-0"

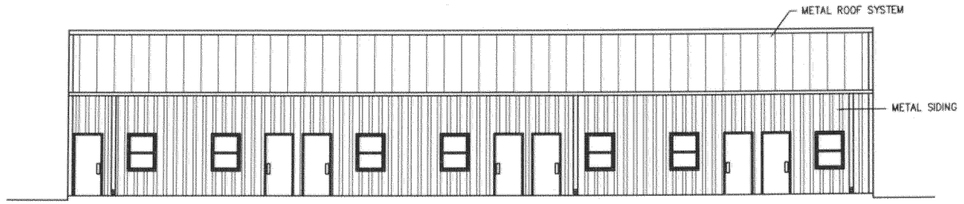

SOUTH ELEVATION
SCALE : 1/8" = 1'-0"

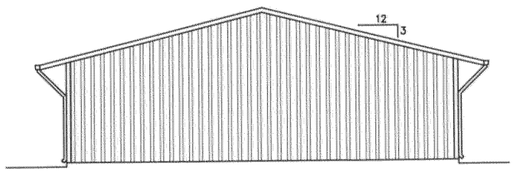

EAST ELEVATION
SCALE : 1/8" = 1'-0"

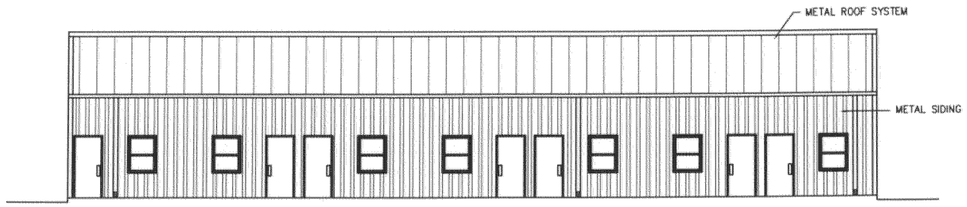

NORTH ELEVATION
SCALE : 1/8" = 1'-0"

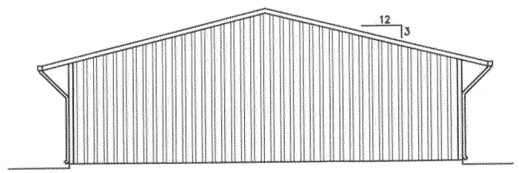

WEST ELEVATION
SCALE : 1/8" = 1'-0"

REV	ISSUED FOR	DRAWN BY	DATE	CHECKED BY	APP'D BY
0	FOR APPROVAL	D.M. MURRAY III	X/X/XX	DM3	X

REVISIONS

TITLE

CCL #16A

BILLETING FACILITY SINGLE ROOM-SINGLE BATH
CONCEPTUAL FLOOR PLAN & ELEVATIONS 4170

Job No.	ISSUE	DATE	MADE BY	CHK'D BY	APP'D BY
XXXX-XX	01	X/X/XX	DM3	DM3	X

K-CON BUILDING SYSTEMS
POST OFFICE BOX 70904
CHARLESTON, SOUTH CAROLINA 29415
TOLL 1-800-394-5266 FAX 843-745-0436
PHONE 843-745-0434 WWW.KCONINC.COM

DRAWING No. K-XXXX-XX
JOB No. XXXX-XX
SHEET No. XX

APPROVAL DRAWINGS