THESE DRAWINGS AND DESIGNS THEREON ARE THE PROPERTY OF K-CON, INC. AND MAY NOT BE USED IN WHOLE OR INPART WITH OUT THE WRITTEN CONSENT OF K-CON, INC. AND ANY INFRINGEMENT WILL BE SUBJECT TO LEGAL ACTION

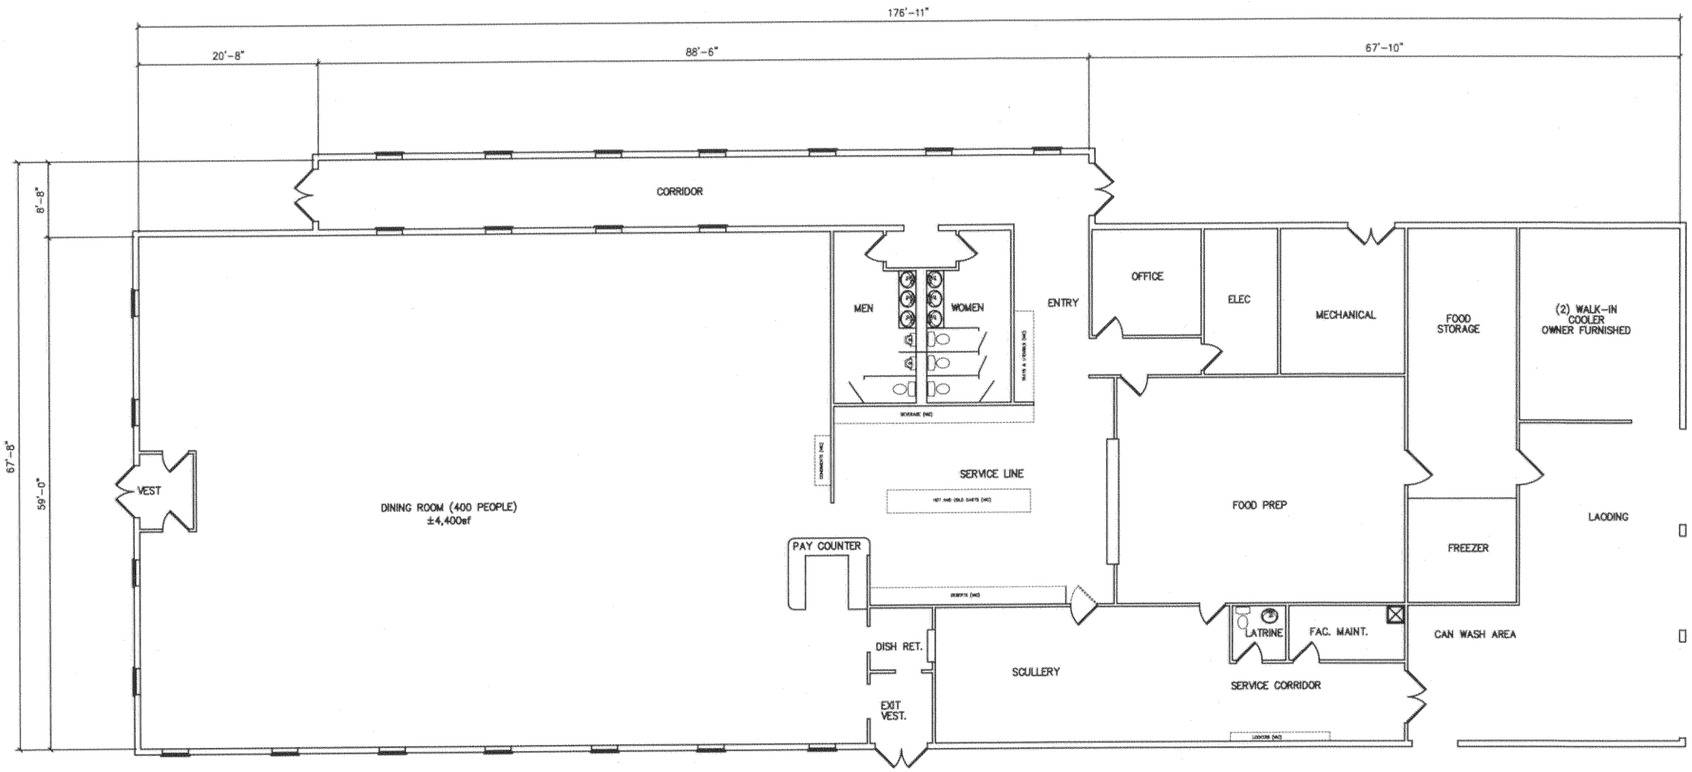

FLOOR PLAN
SCALE : 1/8" = 1'-0"

REVISIONS

REV	DATE	DESCRIPTION
0	5/5/06	FOR APPROVAL

XXXX-XX Job No. | Orig. ISSUE | 5/5/06 DATE | DM3 MADE BY | DM3 CHK'D BY | X APP'D BY

TITLE

CCL #7

DINING FACILITY

CONCEPTUAL FLOOR PLAN 11350

DRAWN BY D.M. MURRAY III | DATE X/X/XX | CHECKED BY X

DATE X

K-CON BUILDING SYSTEMS
POST OFFICE BOX 70904
CHARLESTON, SOUTH CAROLINA 29415
TOLL 1-800-394-5266 FAX 843-745-0436
PHONE 843-745-0434
WWW.KCONINC.COM

DRAWING No. K-XXXX-XX
JOB No. XXXX-XX

SHEET No. XX

APPROVAL DRAWINGS

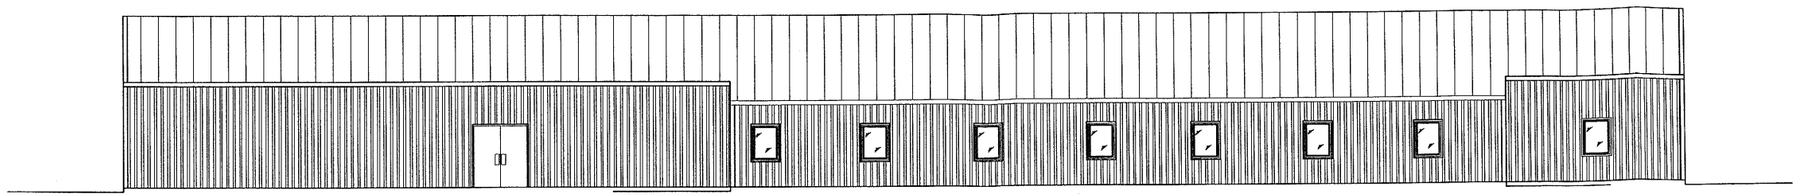

NORTH ELEVATION
SCALE : 1/4" = 1'-0"

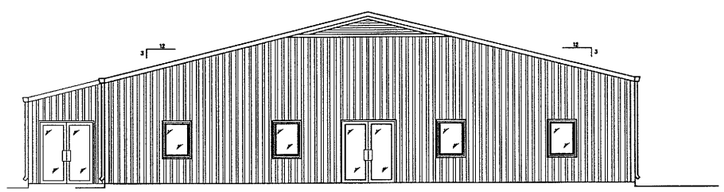

WEST ELEVATION
SCALE : 1/4" = 1'-0"

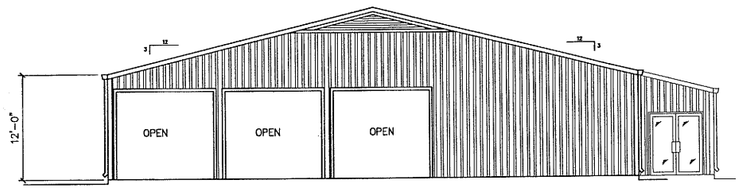

EAST ELEVATION
SCALE : 1/4" = 1'-0"

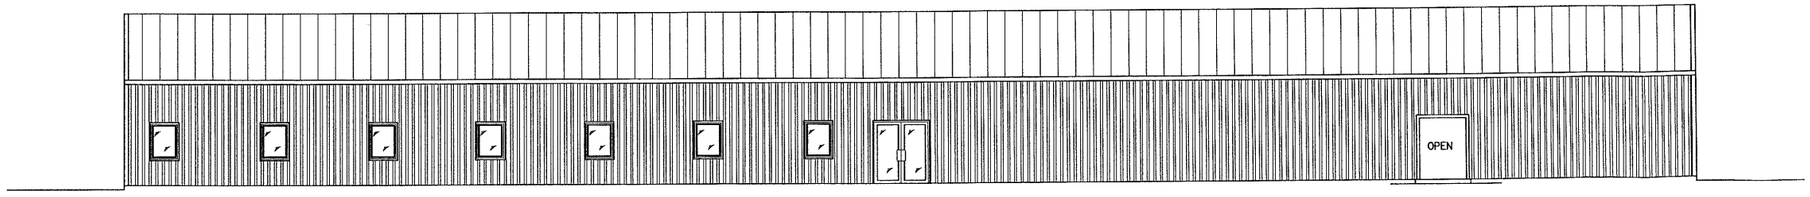

SOUTH ELEVATION
SCALE : 1/4" = 1'-0"

APPROVAL DRAWINGS

REV	ISSUED FOR	APP'D BY	CHK'D BY	WADE BY	DATE	ISSUE	Orig.	Job No.
	FOR APPROVAL	X	DMJ	DMJ	X/X/XX			XXXX-XX

REVISIONS

TITLE
CCL #7
DINING FACILITY
CONCEPTUAL ELEVATIONS 11350

DRAWN BY D.M. MURRAY III DATE X/X/XX
CHECKED BY X DATE X

K-CON BUILDING SYSTEMS
POST OFFICE BOX 70904
CHARLESTON, SOUTH CAROLINA 29415
TOLL 1-800-394-5266 FAX 843-745-0436
PHONE 843-745-0434
WWW.KCONINC.COM

DRAWING No. K-XXXX-XX
JOB No. XXXX-XX
SHEET No. XX

THESE DRAWINGS AND DESIGNS THEREON ARE THE PROPERTY OF K-CON, INC. AND MAY NOT BE USED IN WHOLE OR IN PART WITH OUT THE WRITTEN CONSENT OF K-CON, INC. AND ANY INFRINGEMENT WILL BE SUBJECT TO LEGAL ACTION

Path of Plot: C:\
Name of Plot: CCL #7.dwg
Date of Plot: 05/15/20
Time of Plot: 13:00:18